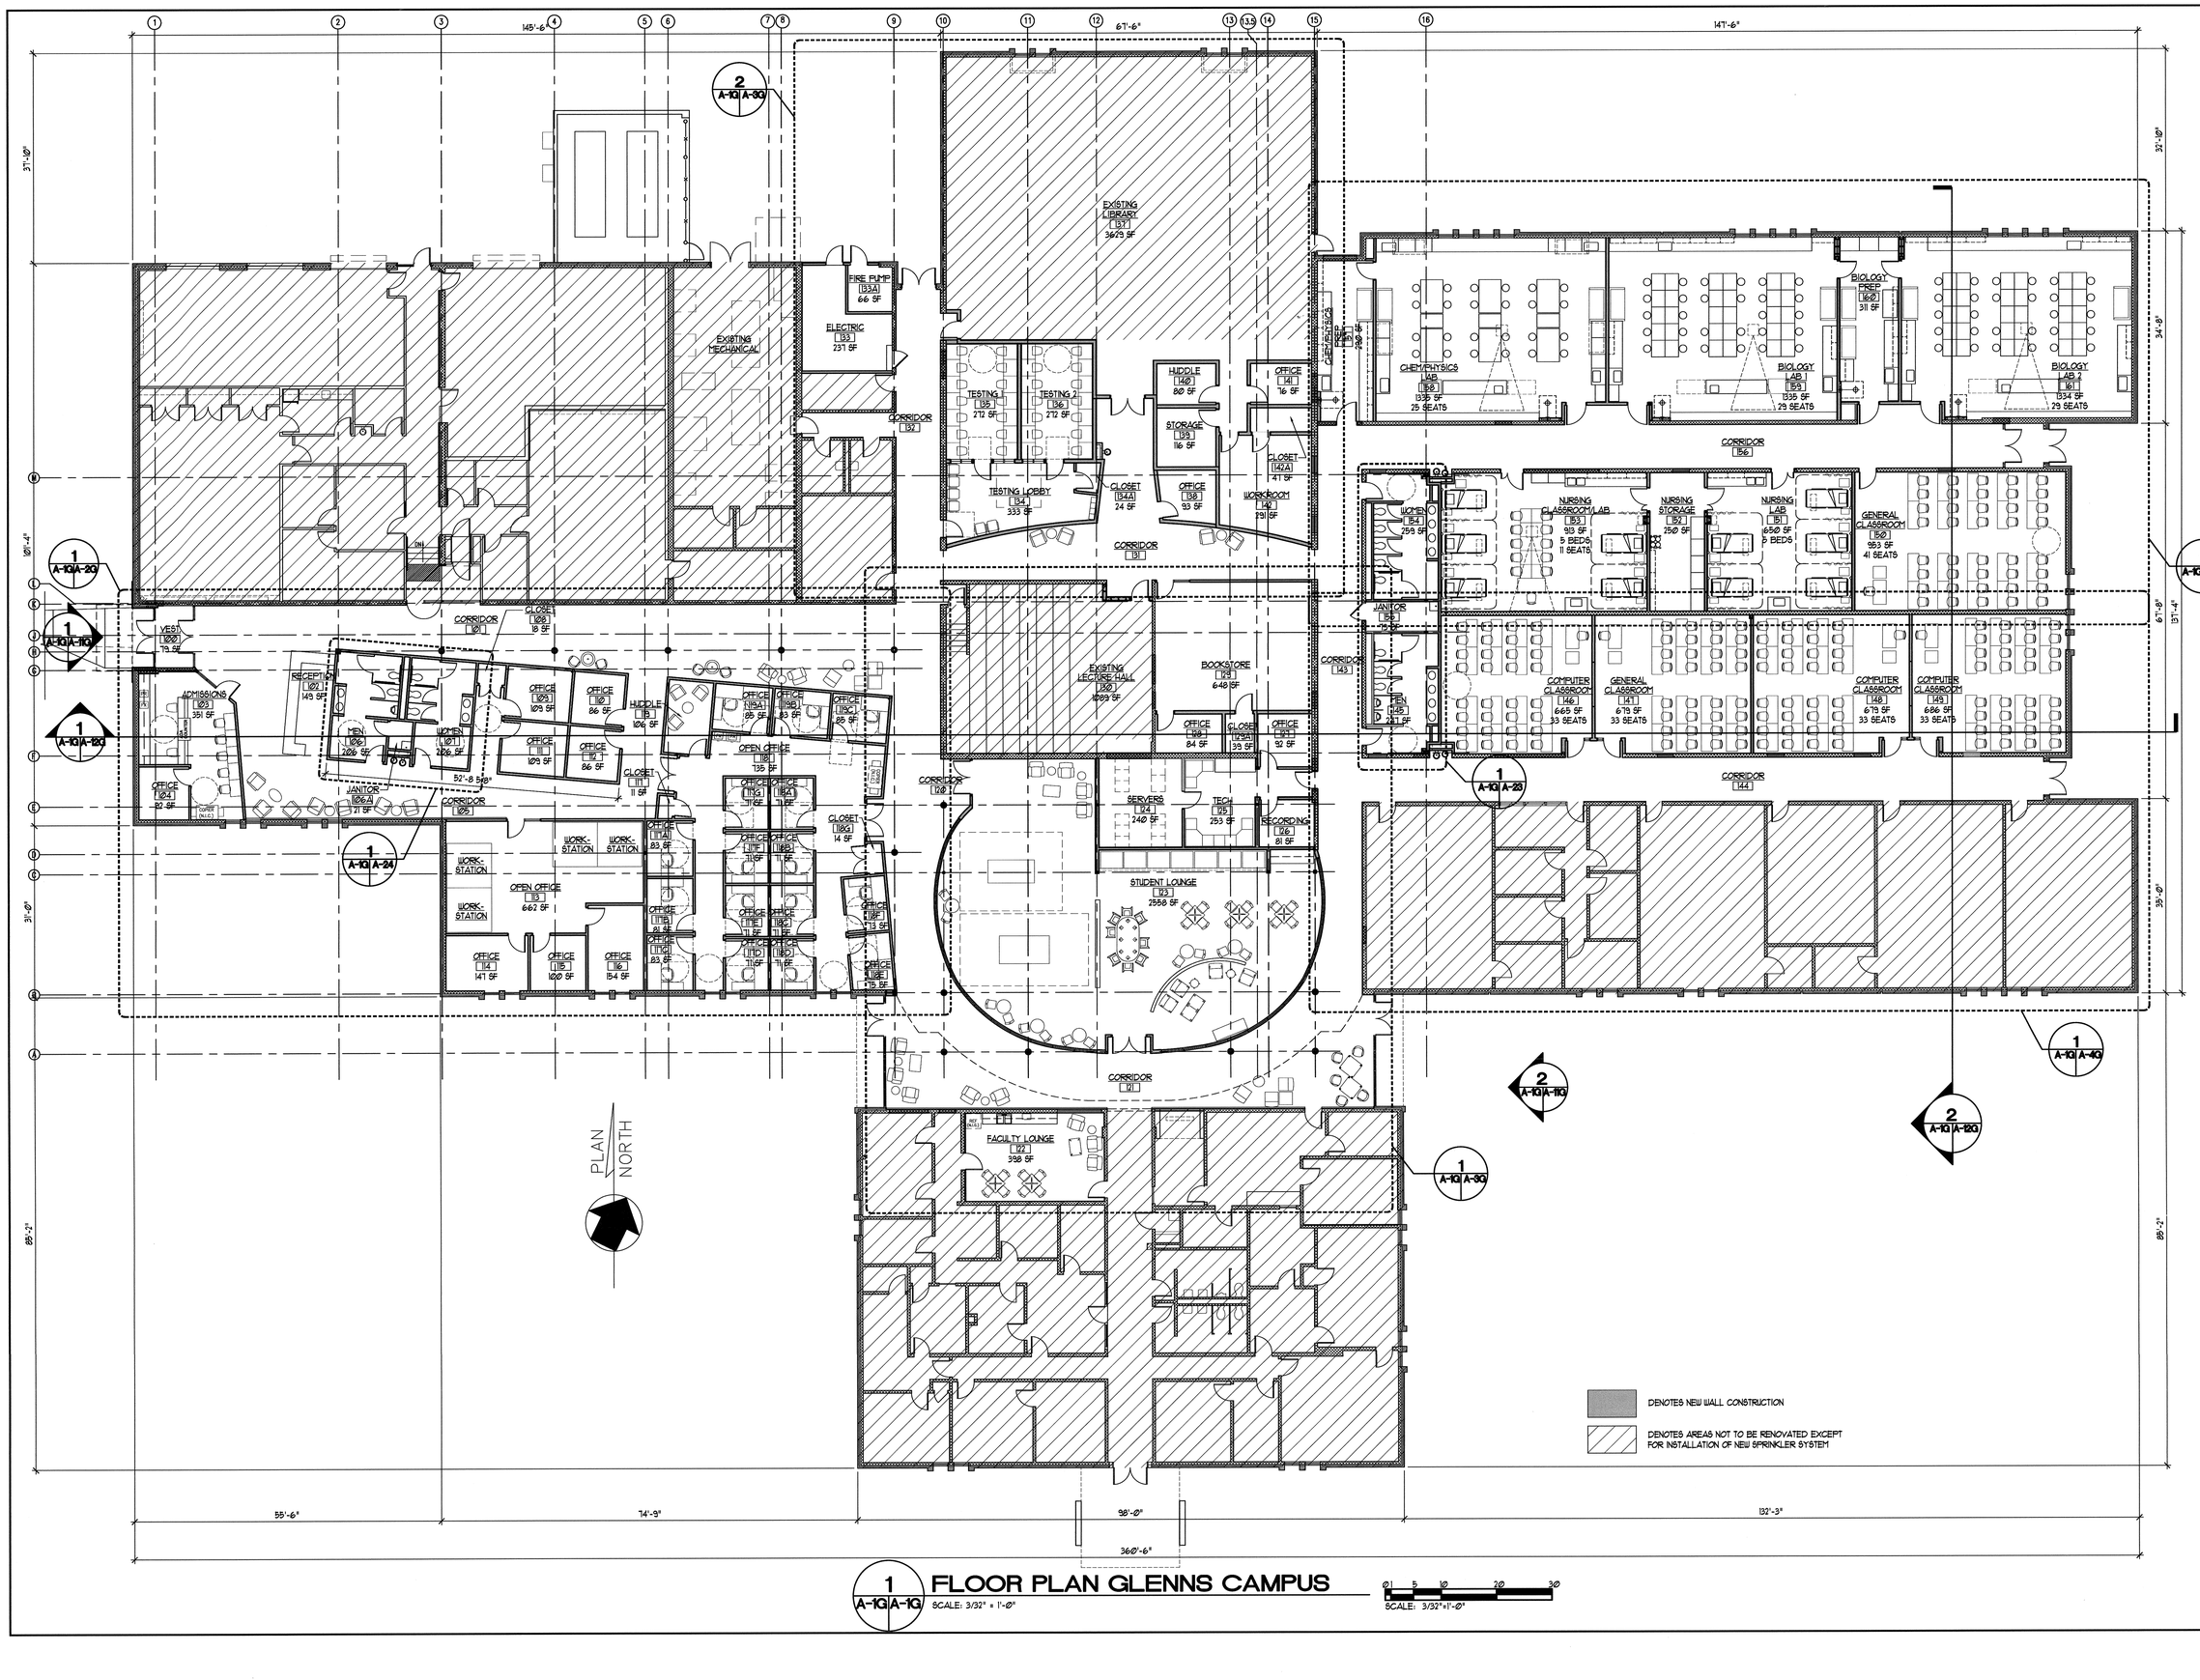
EXISTING MECHANICAL
FIRE PUMP 133A 66 SF
ELECTRIC 133 231 SF
CORRIDOR 132
EXISTING LIBRARY 137 3629 SF
TESTING 1 135 272 SF
TESTING 2 136 272 SF
TESTING LOBBY 134 333 SF
CLOSET 134A 24 SF
HUDDLE 140 80 SF
STORAGE 139 116 SF
OFFICE 141 16 SF
OFFICE 138 93 SF
CLOSET 142A 41 SF
WORKROOM 142 791 SF
CORRIDOR 131
CHEM/PHYSICS PREP 158A 288 SF
CHEM/PHYSICS LAB 158 1335 SF 25 SEATS
BIOLOGY PREP 160 311 SF
BIOLOGY LAB 159 1335 SF 29 SEATS
BIOLOGY 161 1334 SF 29 SEATS
CORRIDOR 156
WOMEN 154 259 SF
NURSING CLASSROOM/LAB 153 913 SF 5 BEDS 11 SEATS
NURSING STORAGE 152 250 SF
NURSING LAB 151 650 SF 5 BEDS
GENERAL CLASSROOM 150 953 SF 41 SEATS
JANITOR 155 75 SF
CORRIDOR 143
TEL 145 251 SF
COMPUTER CLASSROOM 146 665 SF 33 SEATS
GENERAL CLASSROOM 147 679 SF 33 SEATS
COMPUTER CLASSROOM 148 679 SF 33 SEATS
COMPUTER CLASSROOM 149 686 SF 33 SEATS
CORRIDOR 144
ADMISSIONS 103 251 SF
CORRIDOR 101
CLOSET 18 SF
OFFICE 104 80 SF
OFFICE 105 109 SF
OFFICE 110 86 SF
HUDDLE 111 106 SF
OFFICE 112 86 SF
CLOSET 111 11 SF
MEN 106 206 SF
WOMEN 107 206 SF
JANITOR 108A 121 SF
CORRIDOR 109
OFFICE 113A 83 SF
OFFICE 113B 83 SF
OFFICE 113C 85 SF
OPEN OFFICE 135 135 SF
OFFICE 113D 83 SF
OFFICE 113E 83 SF
OFFICE 113F 83 SF
OFFICE 113G 83 SF
OFFICE 113H 83 SF
OFFICE 113I 83 SF
OFFICE 113J 83 SF
OFFICE 113K 83 SF
CLOSET 110A 14 SF
OFFICE 113L 73 SF
OFFICE 113M 76 SF
